Historic images of the Clubhouse

Original 1940s view of the Clubhouse - note the broad scaled window to the Bill Marshall Room and the open main entry loggia

1967 view of the Clubhouse from Cronulla showing addition of a boatshed to the south side (left) of the Clubhouse

1970s view of the Clubhouse with the addition of the Monro Room over the pre-existing boatshed

REDSHIFT

REDSHIFT ARCHITECTURE & ART Pty Ltd ACN 122 536 207
Level 1 / 142 Smith Street Summer Hill NSW 2130
t 9799 7124 **f** 9799 8243 **e** admin@redshiftaa.com.au
Nominated Architect Angelo Korsanos #6408

Refurbishment of the Cronulla Surf Life Saving Club

Revised Concept Design **AS.00 B**

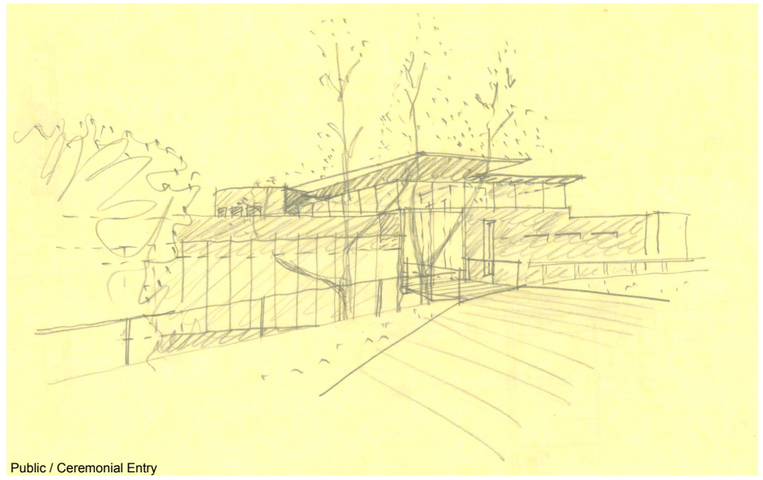

Public / Ceremonial Entry

Historic image of original Entry Loggia

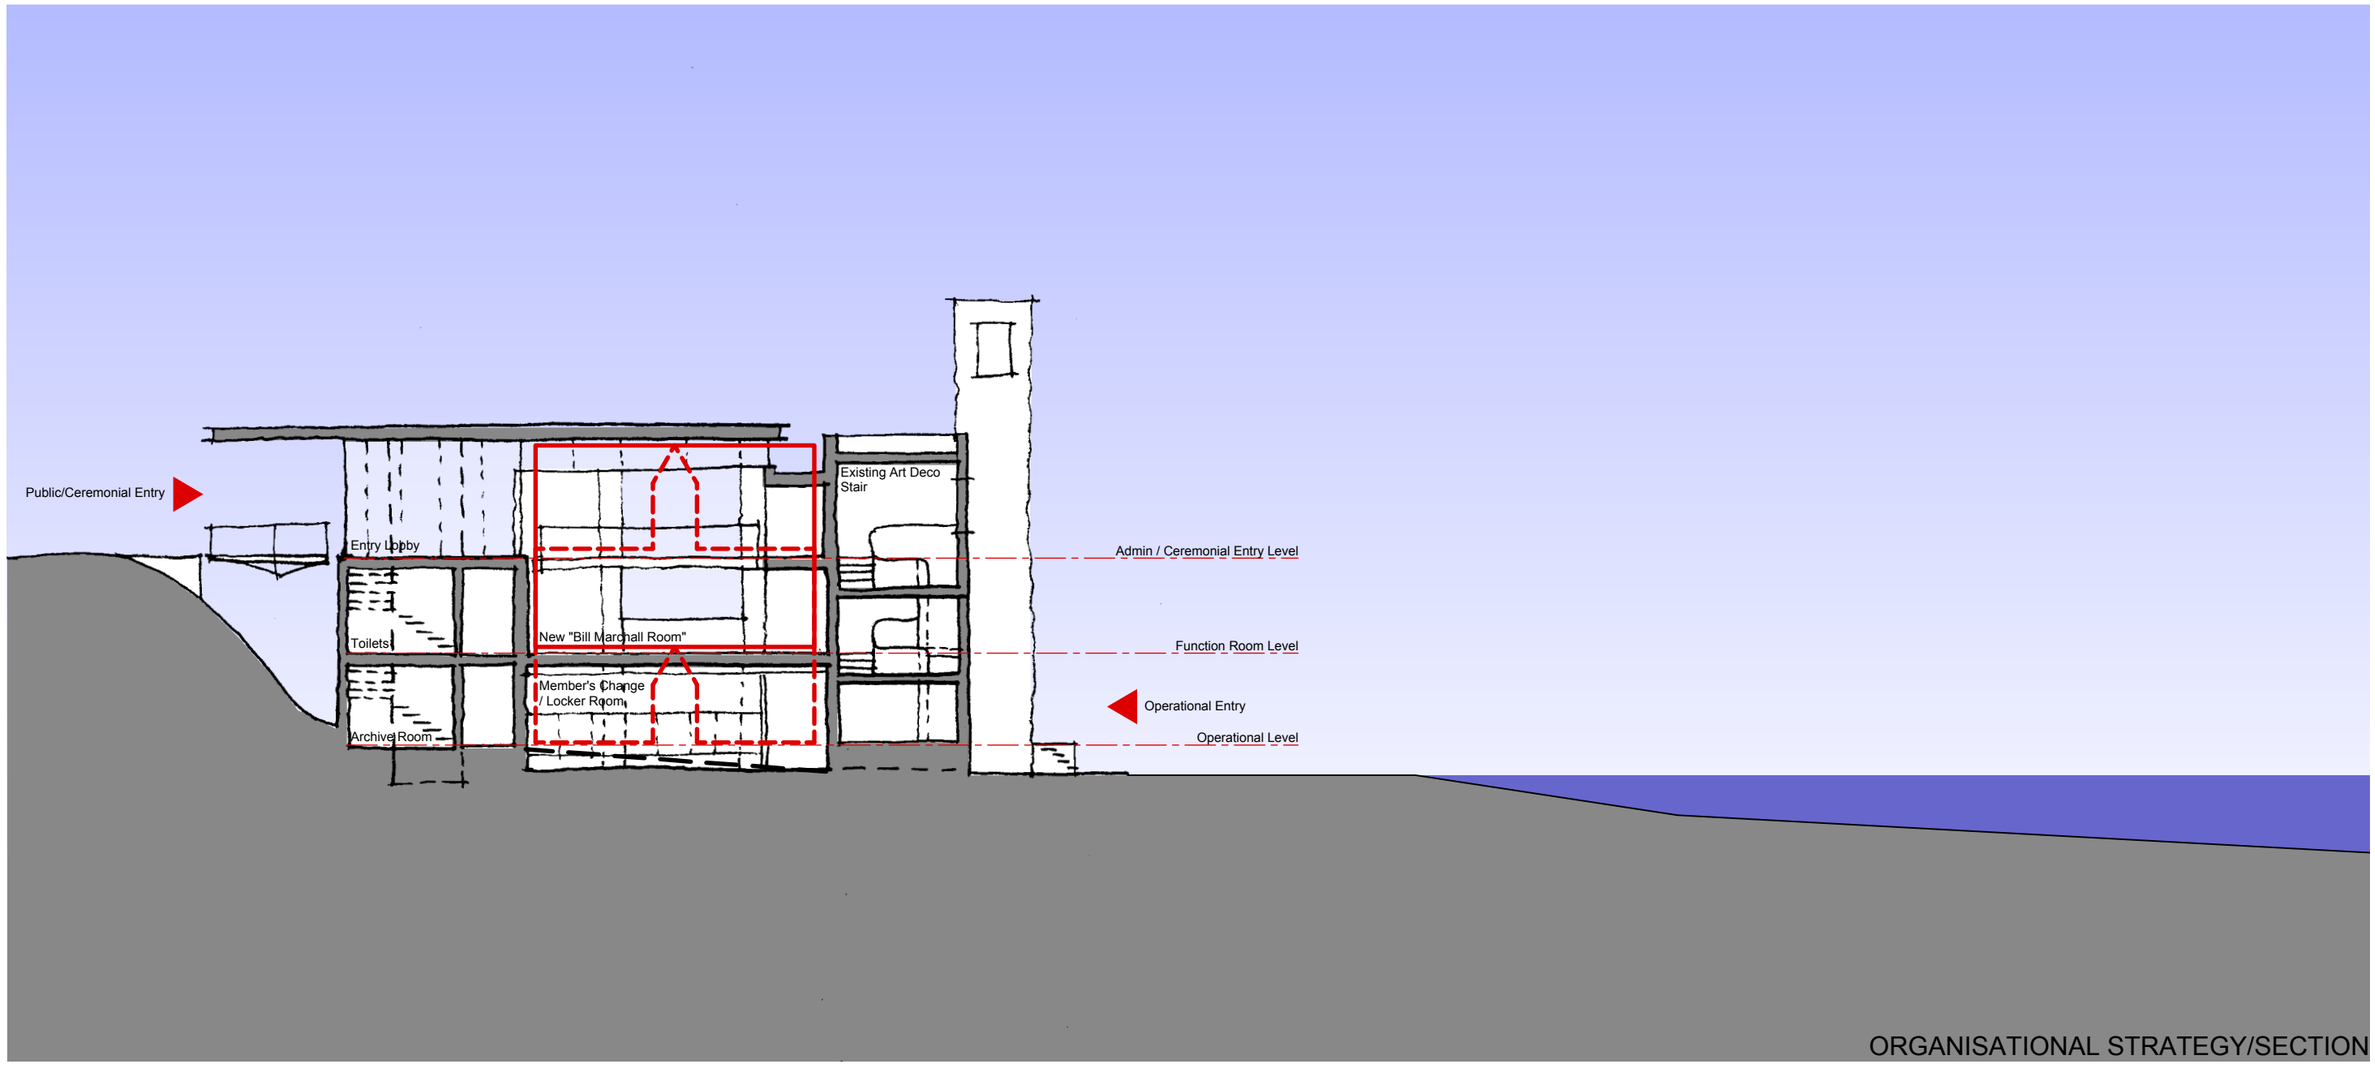

ORGANISATIONAL STRATEGY/SECTION

REDSHIFT

REDSHIFT ARCHITECTURE & ART Pty Ltd ACN 122 536 207
Level 1 / 142 Smith Street Summer Hill NSW 2130
t 9799 7124 **f** 9799 8243 **e** admin@redshiftaa.com.au
Nominated Architect Angelo Korsanos #6408

Project:
Refurbishment for Cronulla Surf Life Saving Club
Cronulla Surf Life Saving Club

Issue	Date	Purpose/Revision
A	18/4/13	Revised following Membership feedback

Revised Concept Design

Title:
Strategy / Section

Scale: 1:200
Date: July 2011
Drawn: AK
Checked:

Drawing No.: AS.01 **Rev.:** A

Printed: 18/4/13

- Use figured dimensions only - do not scale
- Comply with relevant Authorities' requirements
- Comply with the Building Code of Australia
- Comply with all relevant Australian Standards

© Copyright in all documents and drawings prepared by Redshift Architecture & Art and in any work executed from those documents and drawings shall remain the property of Redshift or on creation vest in Redshift Architecture & Art

SECTIONAL PERSPECTIVE SHOWING RECEPTION AREAS AND THE CEREMONIAL HALL INTERIOR

REDSHIFT

REDSHIFT ARCHITECTURE & ART Pty Ltd ACN 122 536 207
Level 1 / 142 Smith Street Summer Hill NSW 2130
t 9799 7124 **f** 9799 8243 **e** admin@redshiftaa.com.au
Nominated Architect Angelo Korsanos #6408

Project:
Refurbishment
for Cronulla Surf Life Saving Club
Cronulla Surf Life Saving Club

Issue	Date	Purpose/Revision
A	25/3/13	Completely revised interior view
B	18/4/13	Revised following Membership feedback

Revised Concept Design

Title:
Sectional Perspective

Scale: NTS
Date: July 2011
Drawn: AK
Checked:

Drawing No.: **AS.02**
Rev.: **B**
Printed: 18/4/13

- Use figured dimensions only - do not scale
- Comply with relevant Authorities' requirements
- Comply with the Building Code of Australia
- Comply with all relevant Australian Standards

© Copyright in all documents and drawings prepared by Redshift Architecture & Art and in any work executed from those documents and drawings shall remain the property of Redshift or on creation vest in Redshift Architecture & Art

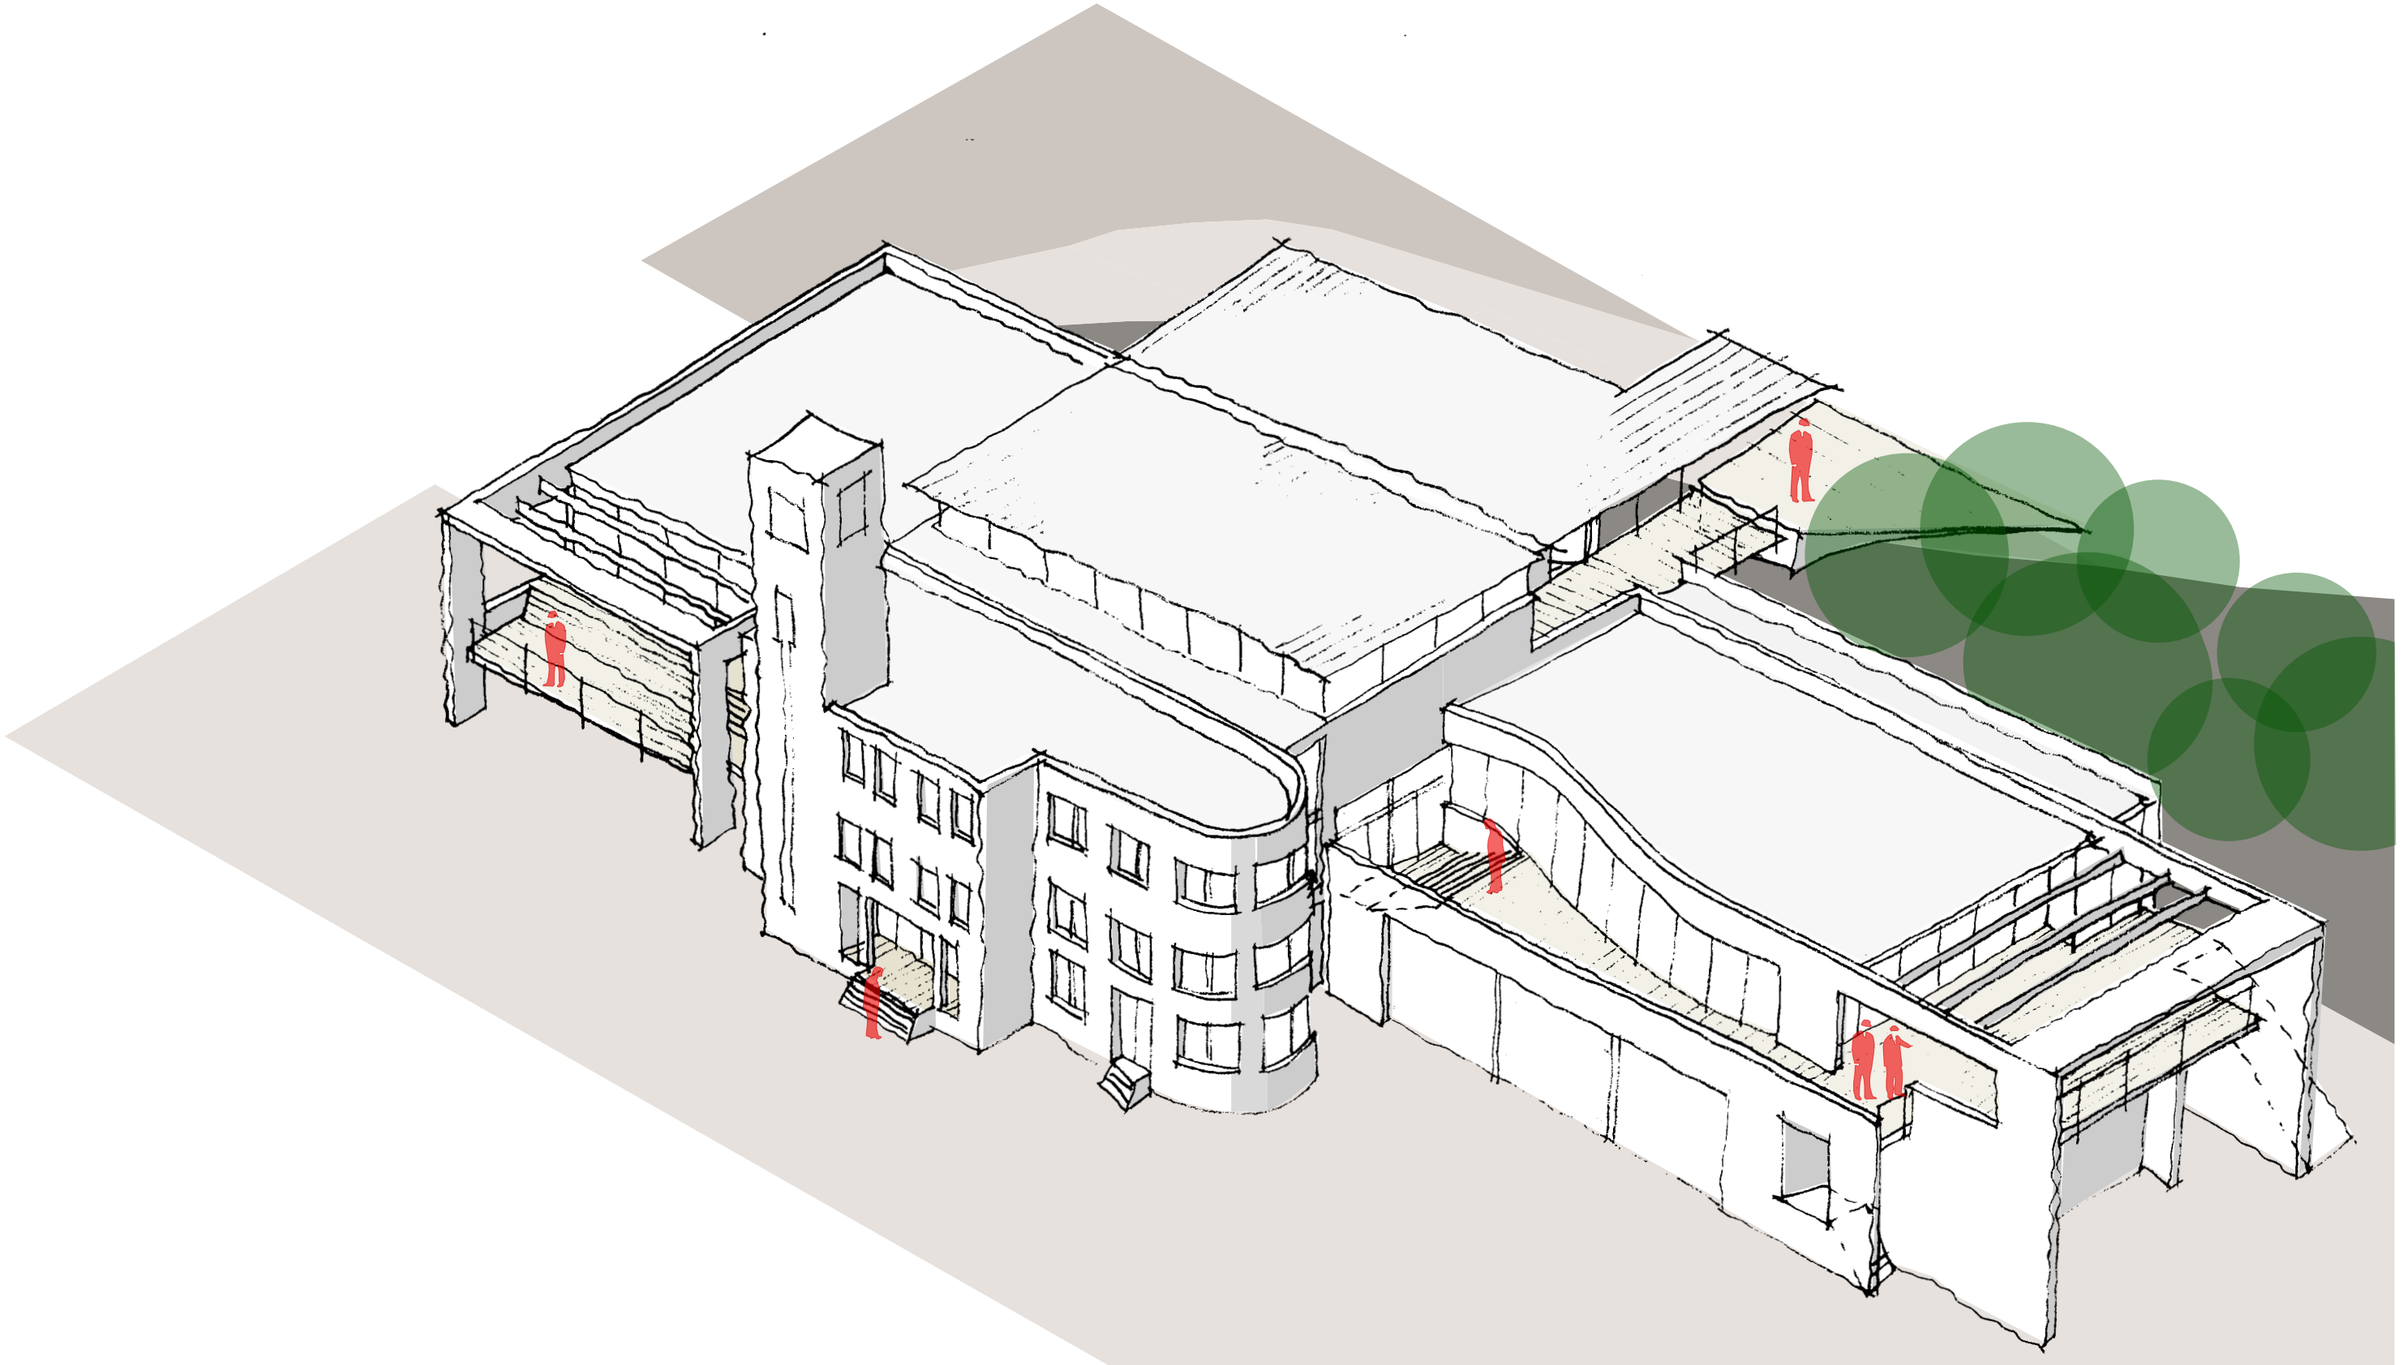

ISOMETRIC EXTERNAL VIEW

REDSHIFT

REDSHIFT ARCHITECTURE & ART Pty Ltd ACN 122 536 207
Level 1 / 142 Smith Street Summer Hill NSW 2130
t 9799 7124 **f** 9799 8243 **e** admin@redshiftaa.com.au
Nominated Architect Angelo Korsanos #6408

Project:

Refurbishment
for Cronulla Surf Life Saving Club
Cronulla Surf Life Saving Club

Issue	Date	Purpose/Revision
A	17/8/11	Revised following second meeting with CSLSC Building Committee
B	18/4/13	Revised following Membership feedback

Revised Concept Design

Title:
Isometric Sketch

Scale: NTS
Date: July 2011
Drawn: AK
Checked:

Drawing No.: **AS.03** **Rev.:** **B**

Printed: 18/4/13

- Use figured dimensions only - do not scale
- Comply with relevant Authorities' requirements
- Comply with the Building Code of Australia
- Comply with all relevant Australian Standards

© Copyright in all documents and drawings prepared by Redshift Architecture & Art and in any work executed from those documents and drawings shall remain the property of Redshift or on creation vest in Redshift Architecture & Art

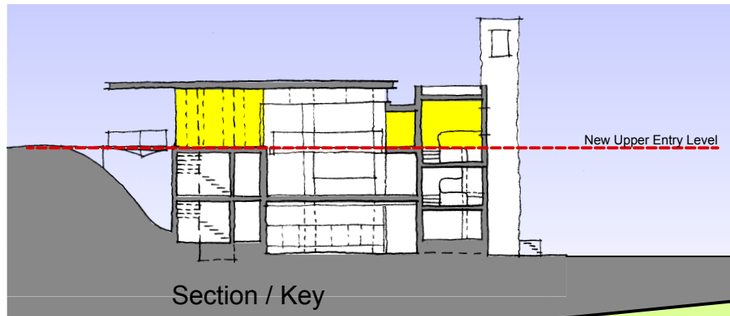

Section / Key

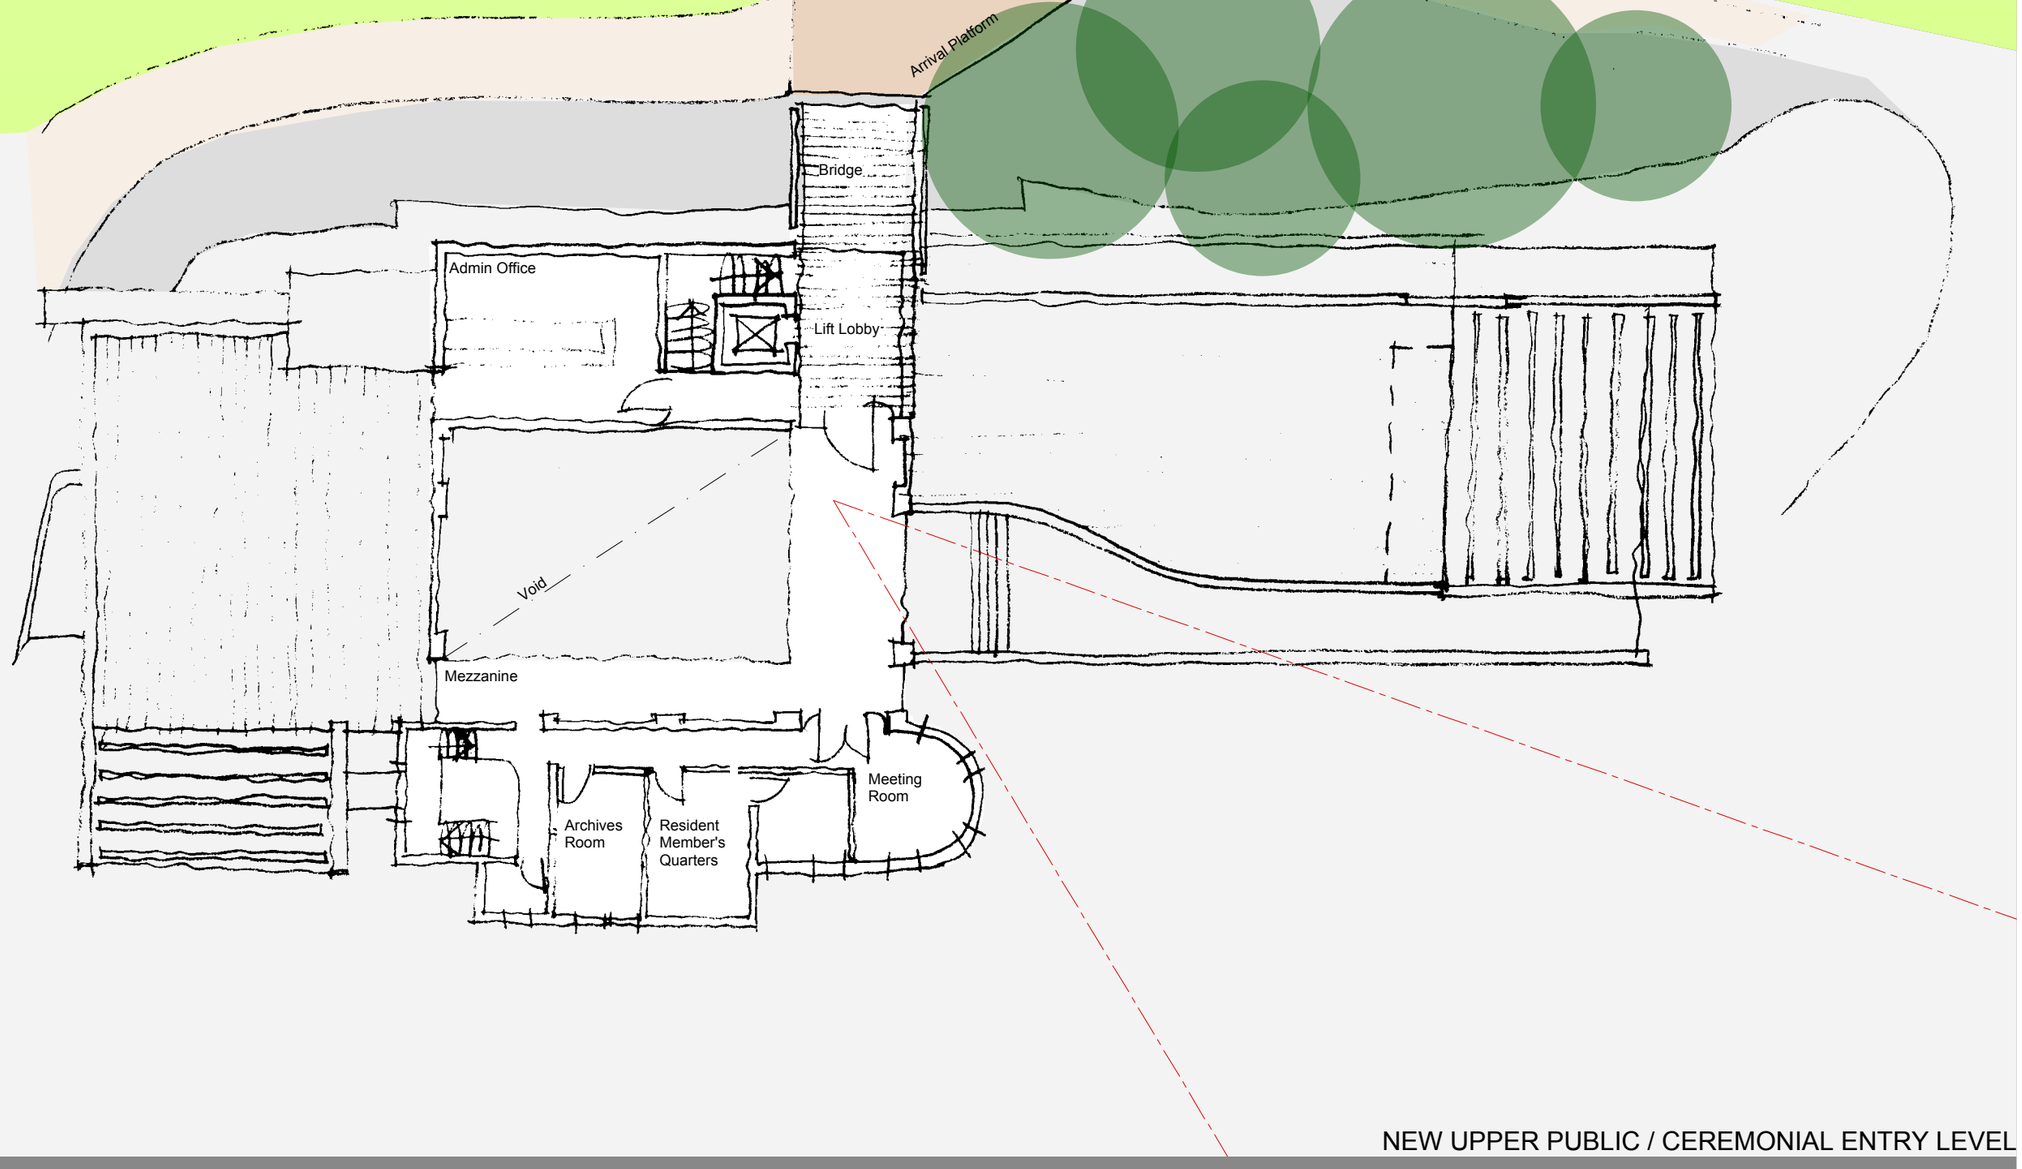

NEW UPPER PUBLIC / CEREMONIAL ENTRY LEVEL

REDSHIFT

REDSHIFT ARCHITECTURE & ART Pty Ltd ACN 122 536 207
Level 1 / 142 Smith Street Summer Hill NSW 2130
t 9799 7124 **f** 9799 8243 **e** admin@redshiftaa.com.au
Nominated Architect Angelo Korsanos #6408

Project:
Refurbishment for Cronulla Surf Life Saving Club

Issue	Date	Purpose/Revision
A	17/8/11	Revised following second meeting with CSLSC Building Committee
B	20/9/11	Revised Further to Building Subcommittee review
C	18/4/13	Revised following Membership feedback

Revised Concept Design

Title:
Upper Level Plan

Scale: 1:200
Date: July 2011
Drawn: AK
Checked:

Drawing No.: AS.04 **Rev.:** C

Printed: 18/4/13

- Use figured dimensions only - do not scale
- Comply with relevant Authorities' requirements
- Comply with the Building Code of Australia
- Comply with all relevant Australian Standards

© Copyright in all documents and drawings prepared by Redshift Architecture & Art and in any work executed from those documents and drawings shall remain the property of Redshift or on creation vest in Redshift Architecture & Art

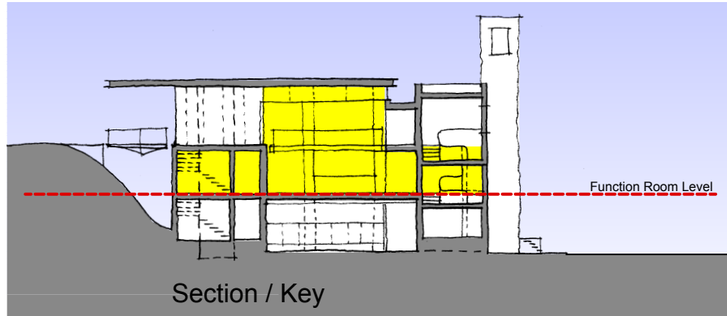

Section / Key

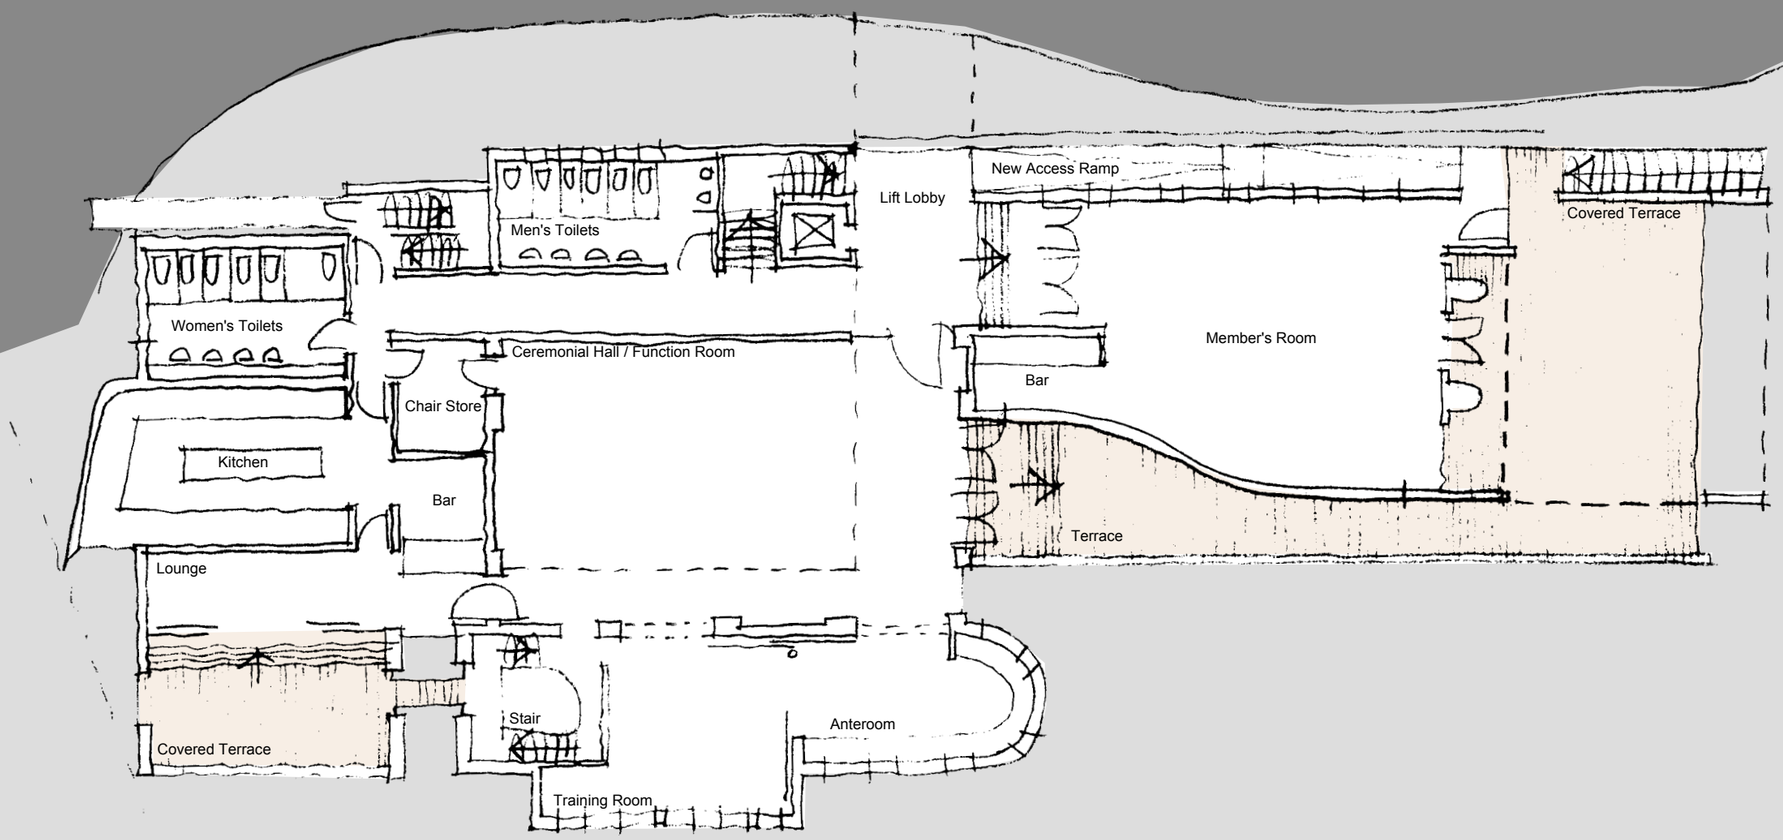

NEW CEREMONIAL / MEMBERS LEVEL

REDSHIFT

REDSHIFT ARCHITECTURE & ART Pty Ltd ACN 122 536 207
Level 1 / 142 Smith Street Summer Hill NSW 2130
t 9799 7124 **f** 9799 8243 **e** admin@redshiftaa.com.au
Nominated Architect Angelo Korsanos #6408

Project:

Refurbishment for Cronulla Surf Life Saving Club
Cronulla Surf Life Saving Club

Issue	Date	Purpose/Revision
A	17/8/11	Revised following second meeting with CSLSC Building Committee
B	18/4/13	Revised following Membership feedback

Revised Concept Design

Title:
Intermediate Floor Plan

Scale: 1:200 **Date:** July 2011 **Drawn:** AK **Checked:**

Drawing No.: **AS.05** **Rev.:** **B**

Printed: 18/4/13

- Use figured dimensions only - do not scale
- Comply with relevant Authorities' requirements
- Comply with the Building Code of Australia
- Comply with all relevant Australian Standards

© Copyright in all documents and drawings prepared by Redshift Architecture & Art and in any work executed from those documents and drawings shall remain the property of Redshift or on creation vest in Redshift Architecture & Art

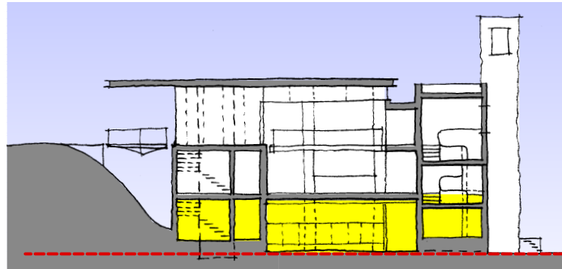

Section / Key

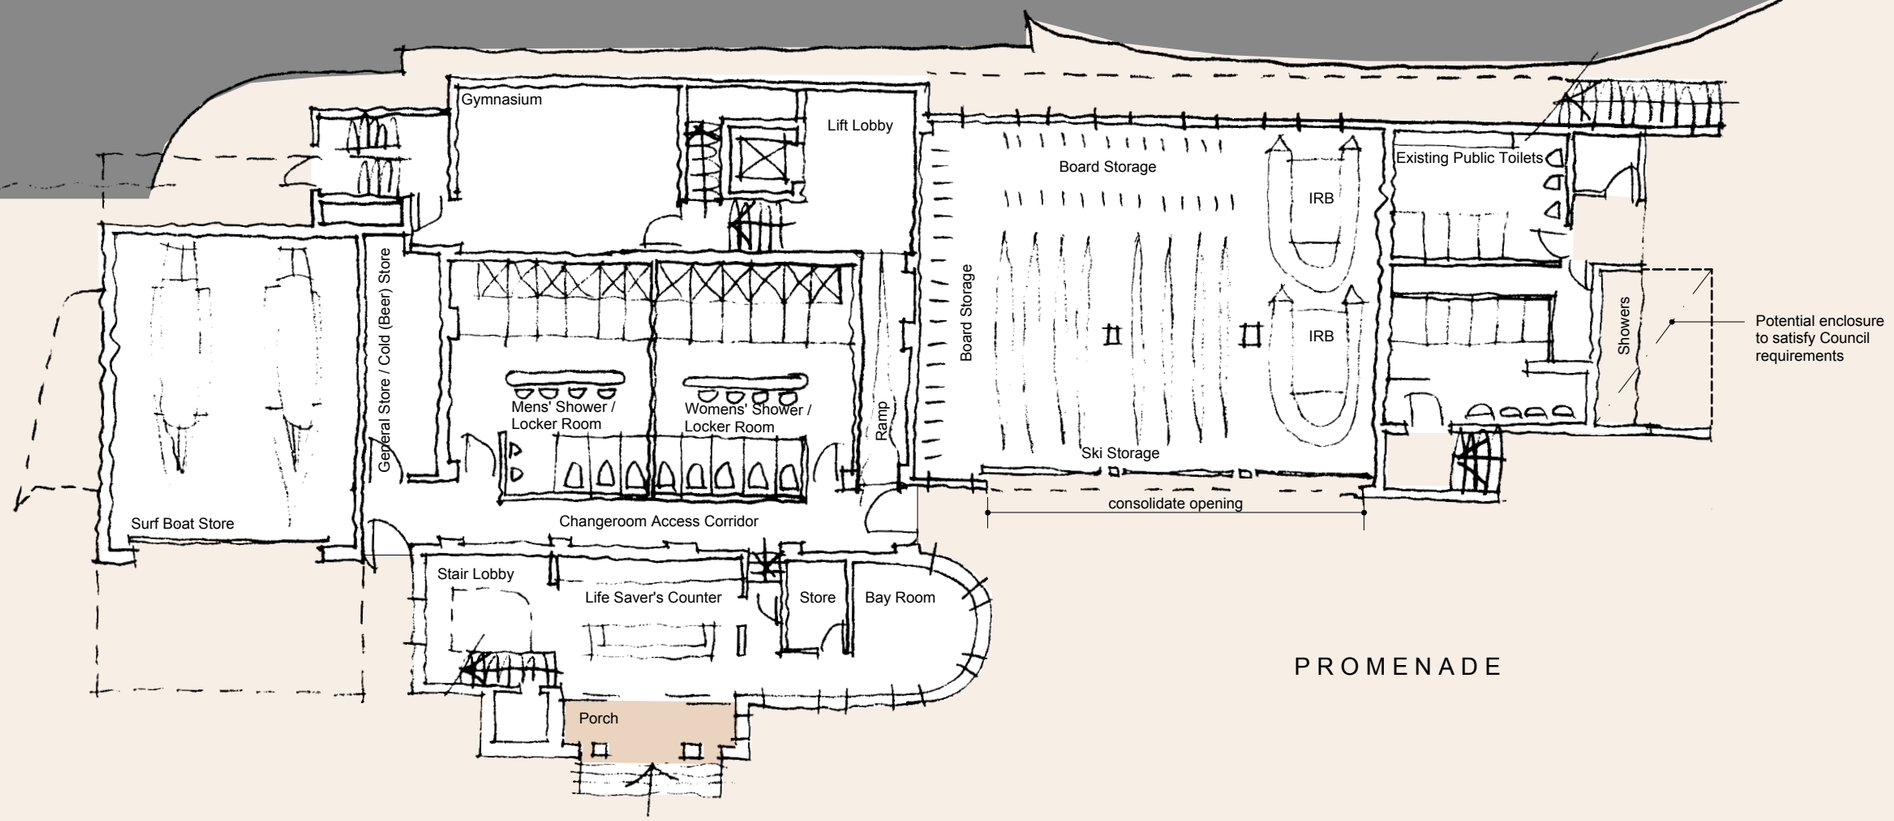

OPERATIONAL LEVEL

REDSHIFT

REDSHIFT ARCHITECTURE & ART Pty Ltd ACN 122 536 207
Level 1 / 142 Smith Street Summer Hill NSW 2130
t 9799 7124 **f** 9799 8243 **e** admin@redshiftaa.com.au
Nominated Architect Angelo Korsanos #6408

Project:

Refurbishment for Cronulla Surf Life Saving Club
Cronulla Surf Life Saving Club

Issue	Date	Purpose/Revision
A	17/8/11	Revised following second meeting with CSLSC Building Committee
B	20/9/11	Revised following further investigation
C	18/4/13	Revised following Membership feedback

Revised Concept Design

Title:
Lower Level Plan

Scale: 1:200 **Date:** July 2011 **Drawn:** AK **Checked:**

Drawing No.: **AS.06** **Rev.:** **C**

Printed: 18/4/13

- Use figured dimensions only - do not scale
- Comply with relevant Authorities' requirements
- Comply with the Building Code of Australia
- Comply with all relevant Australian Standards

© Copyright in all documents and drawings prepared by Redshift Architecture & Art and in any work executed from those documents and drawings shall remain the property of Redshift or on creation vest in Redshift Architecture & Art